

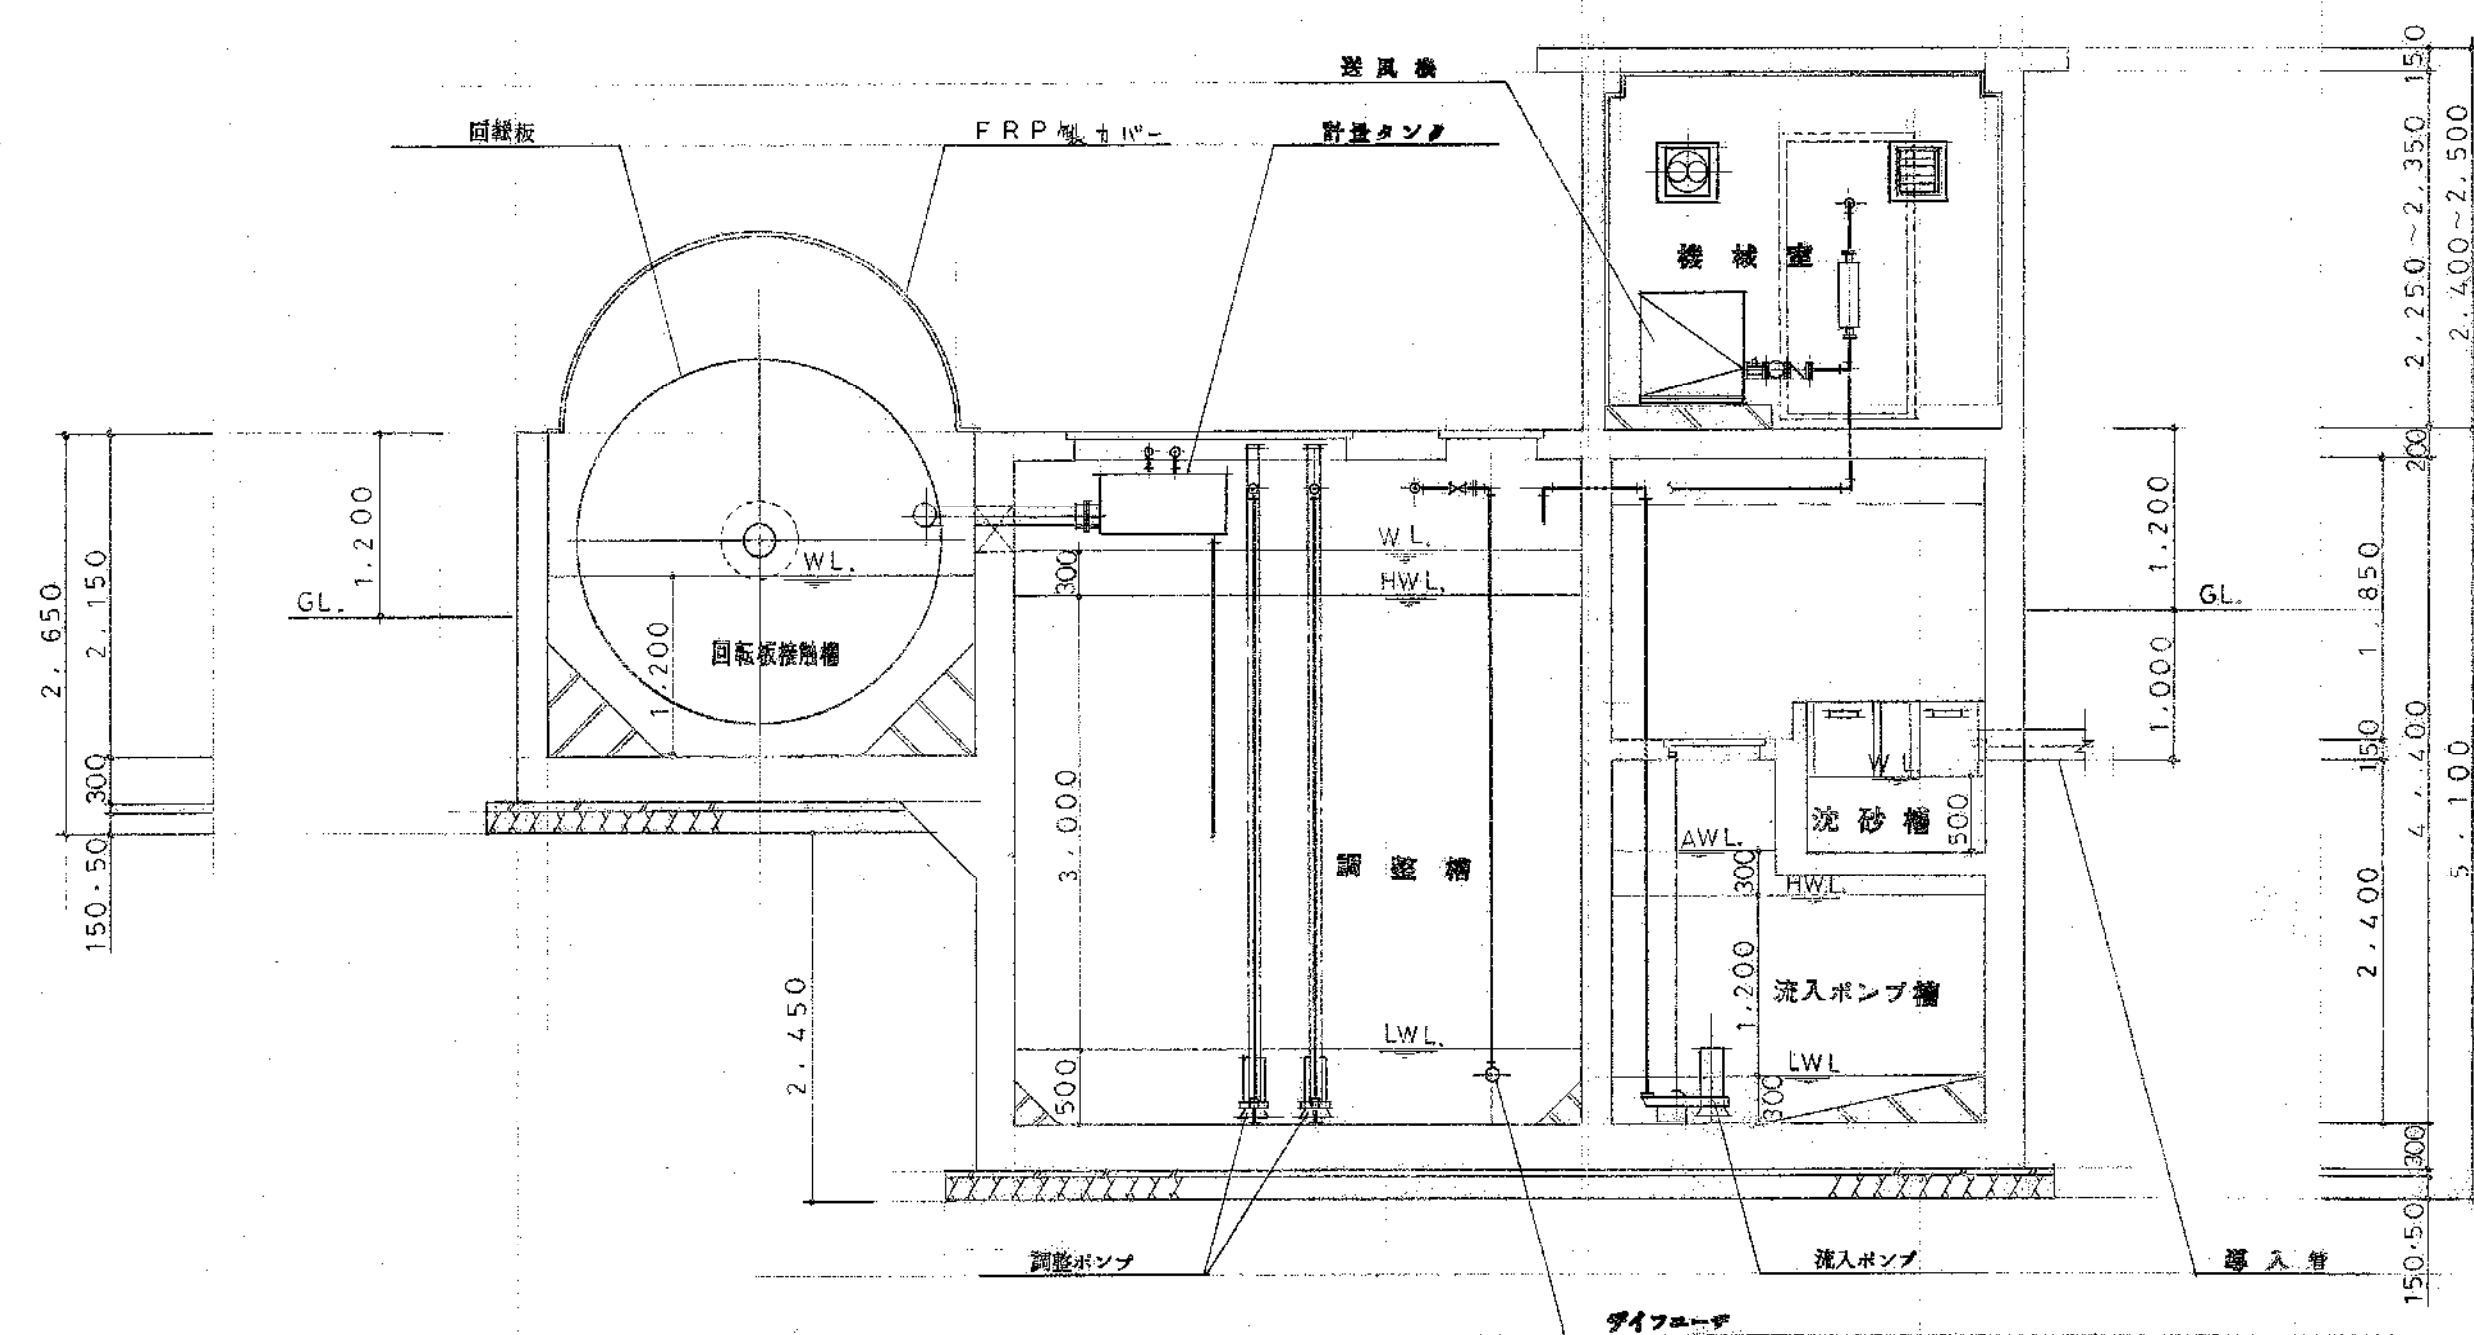
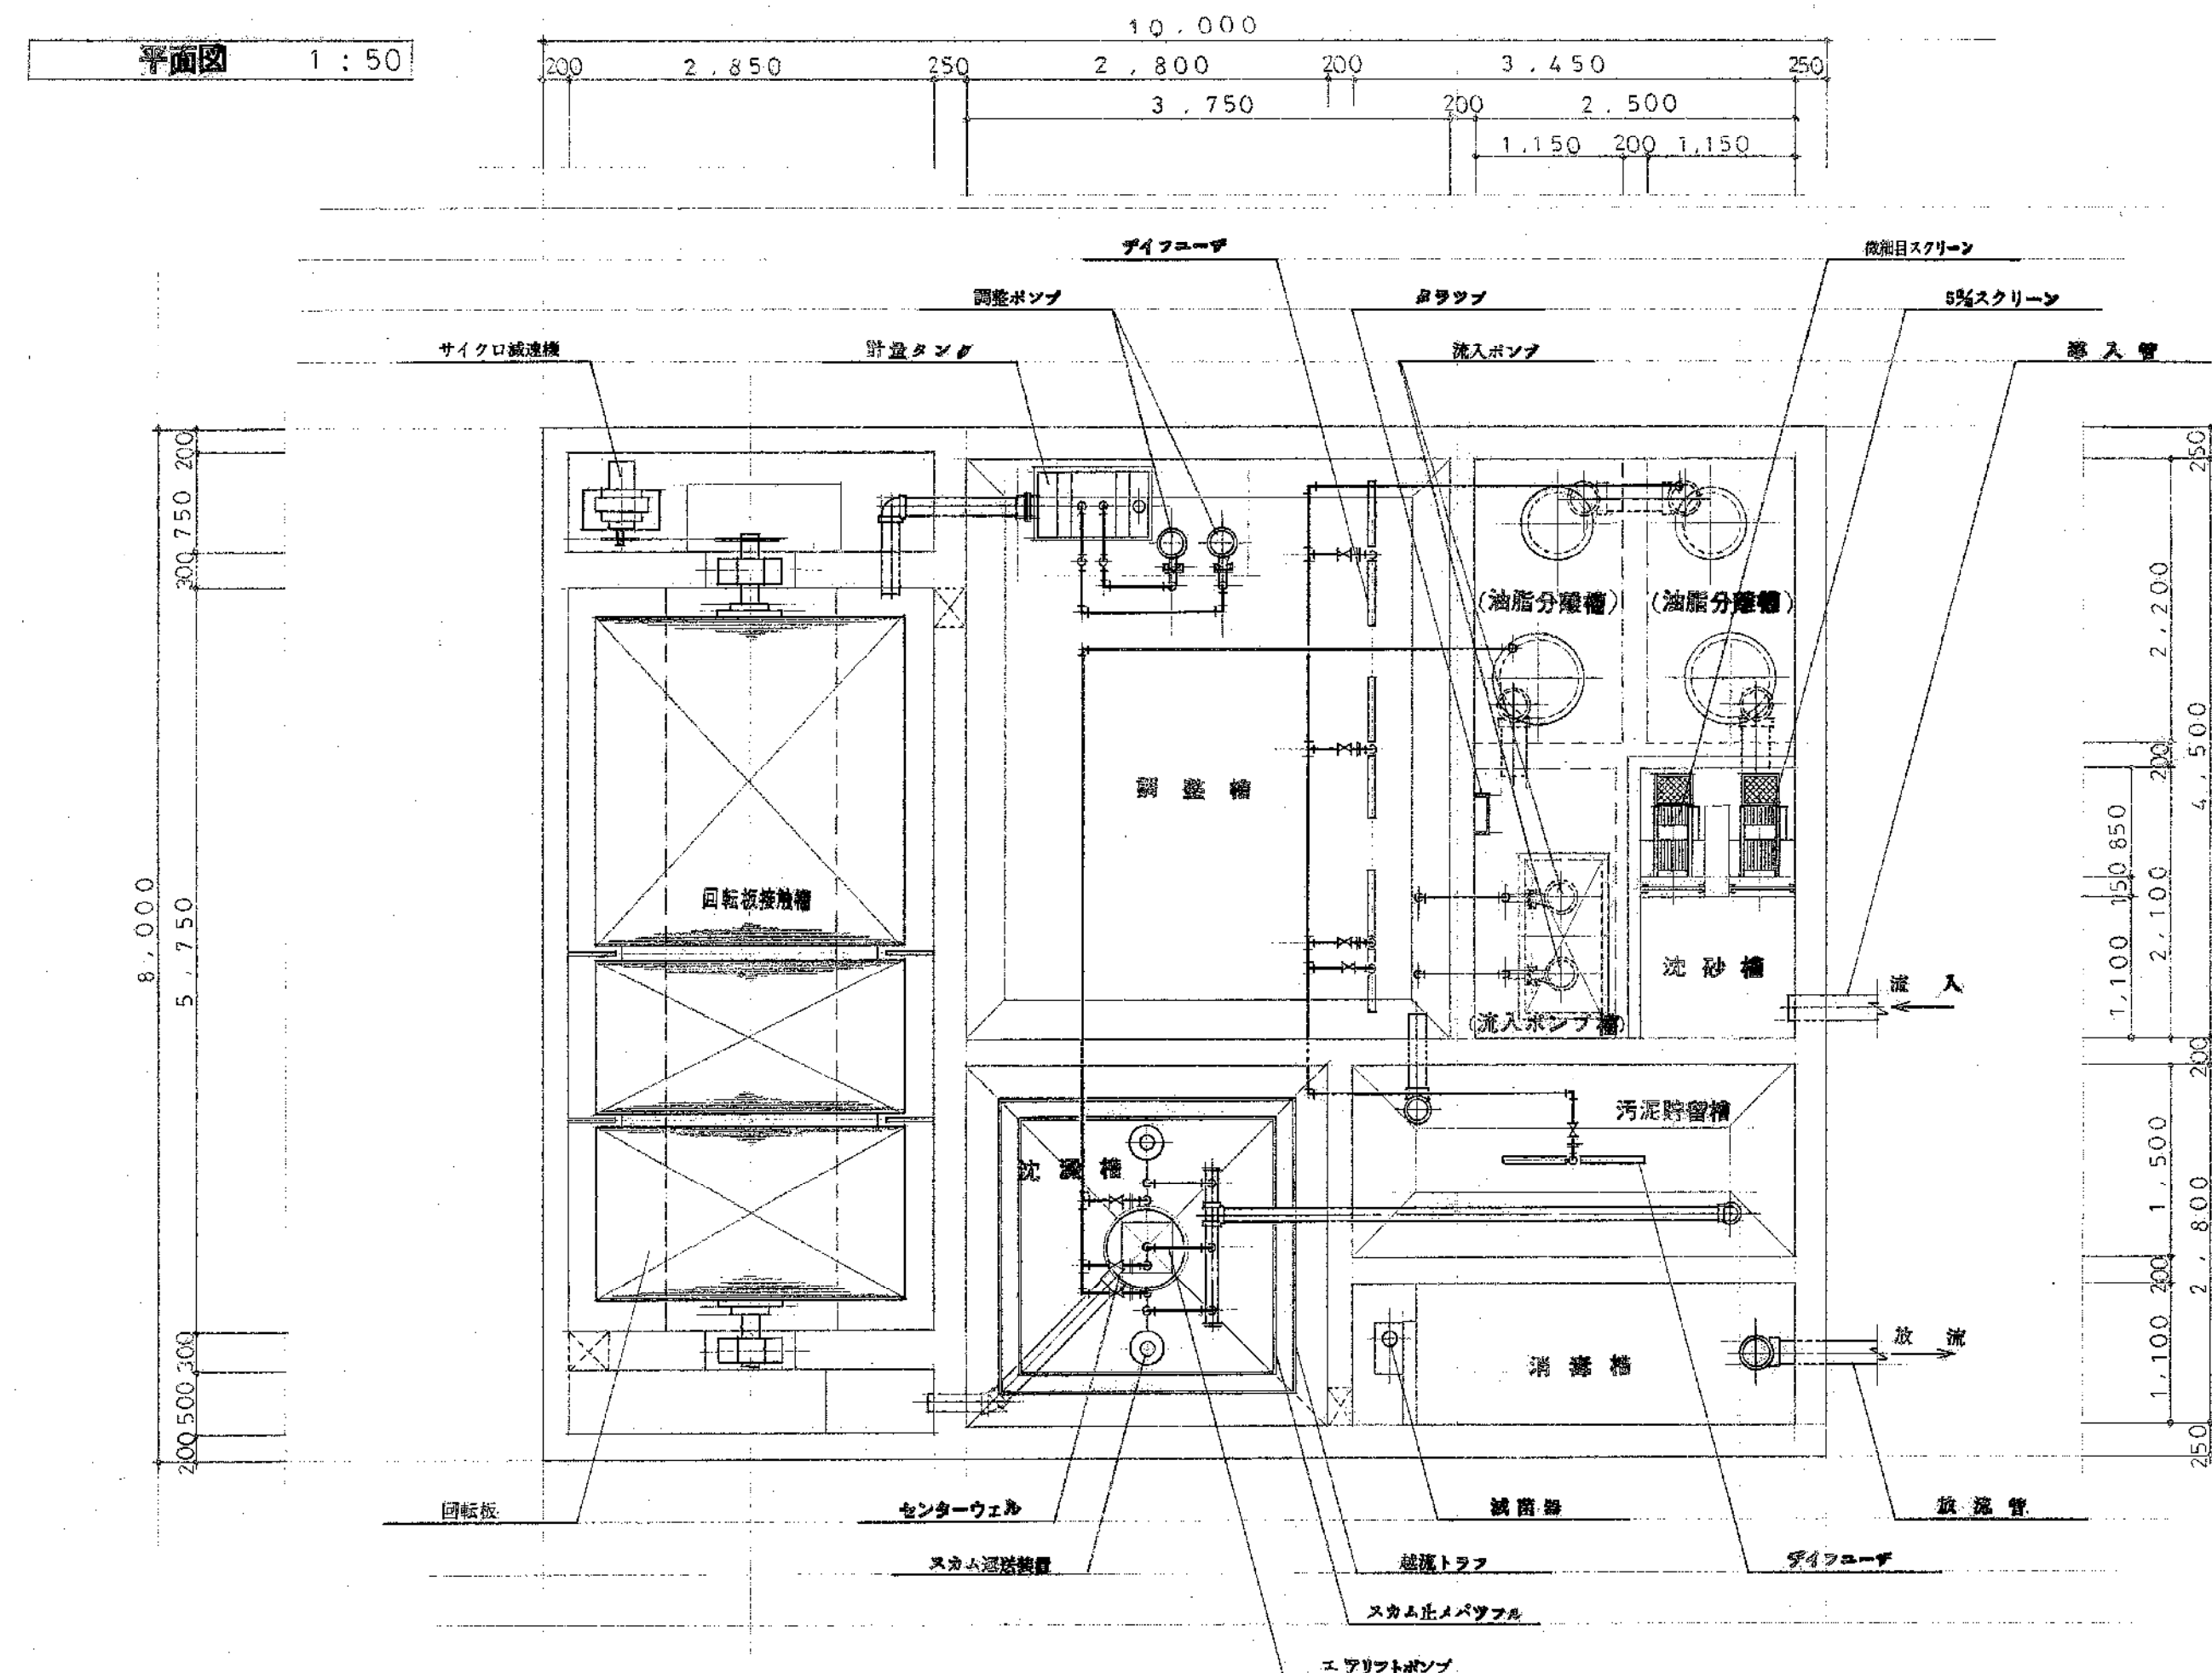


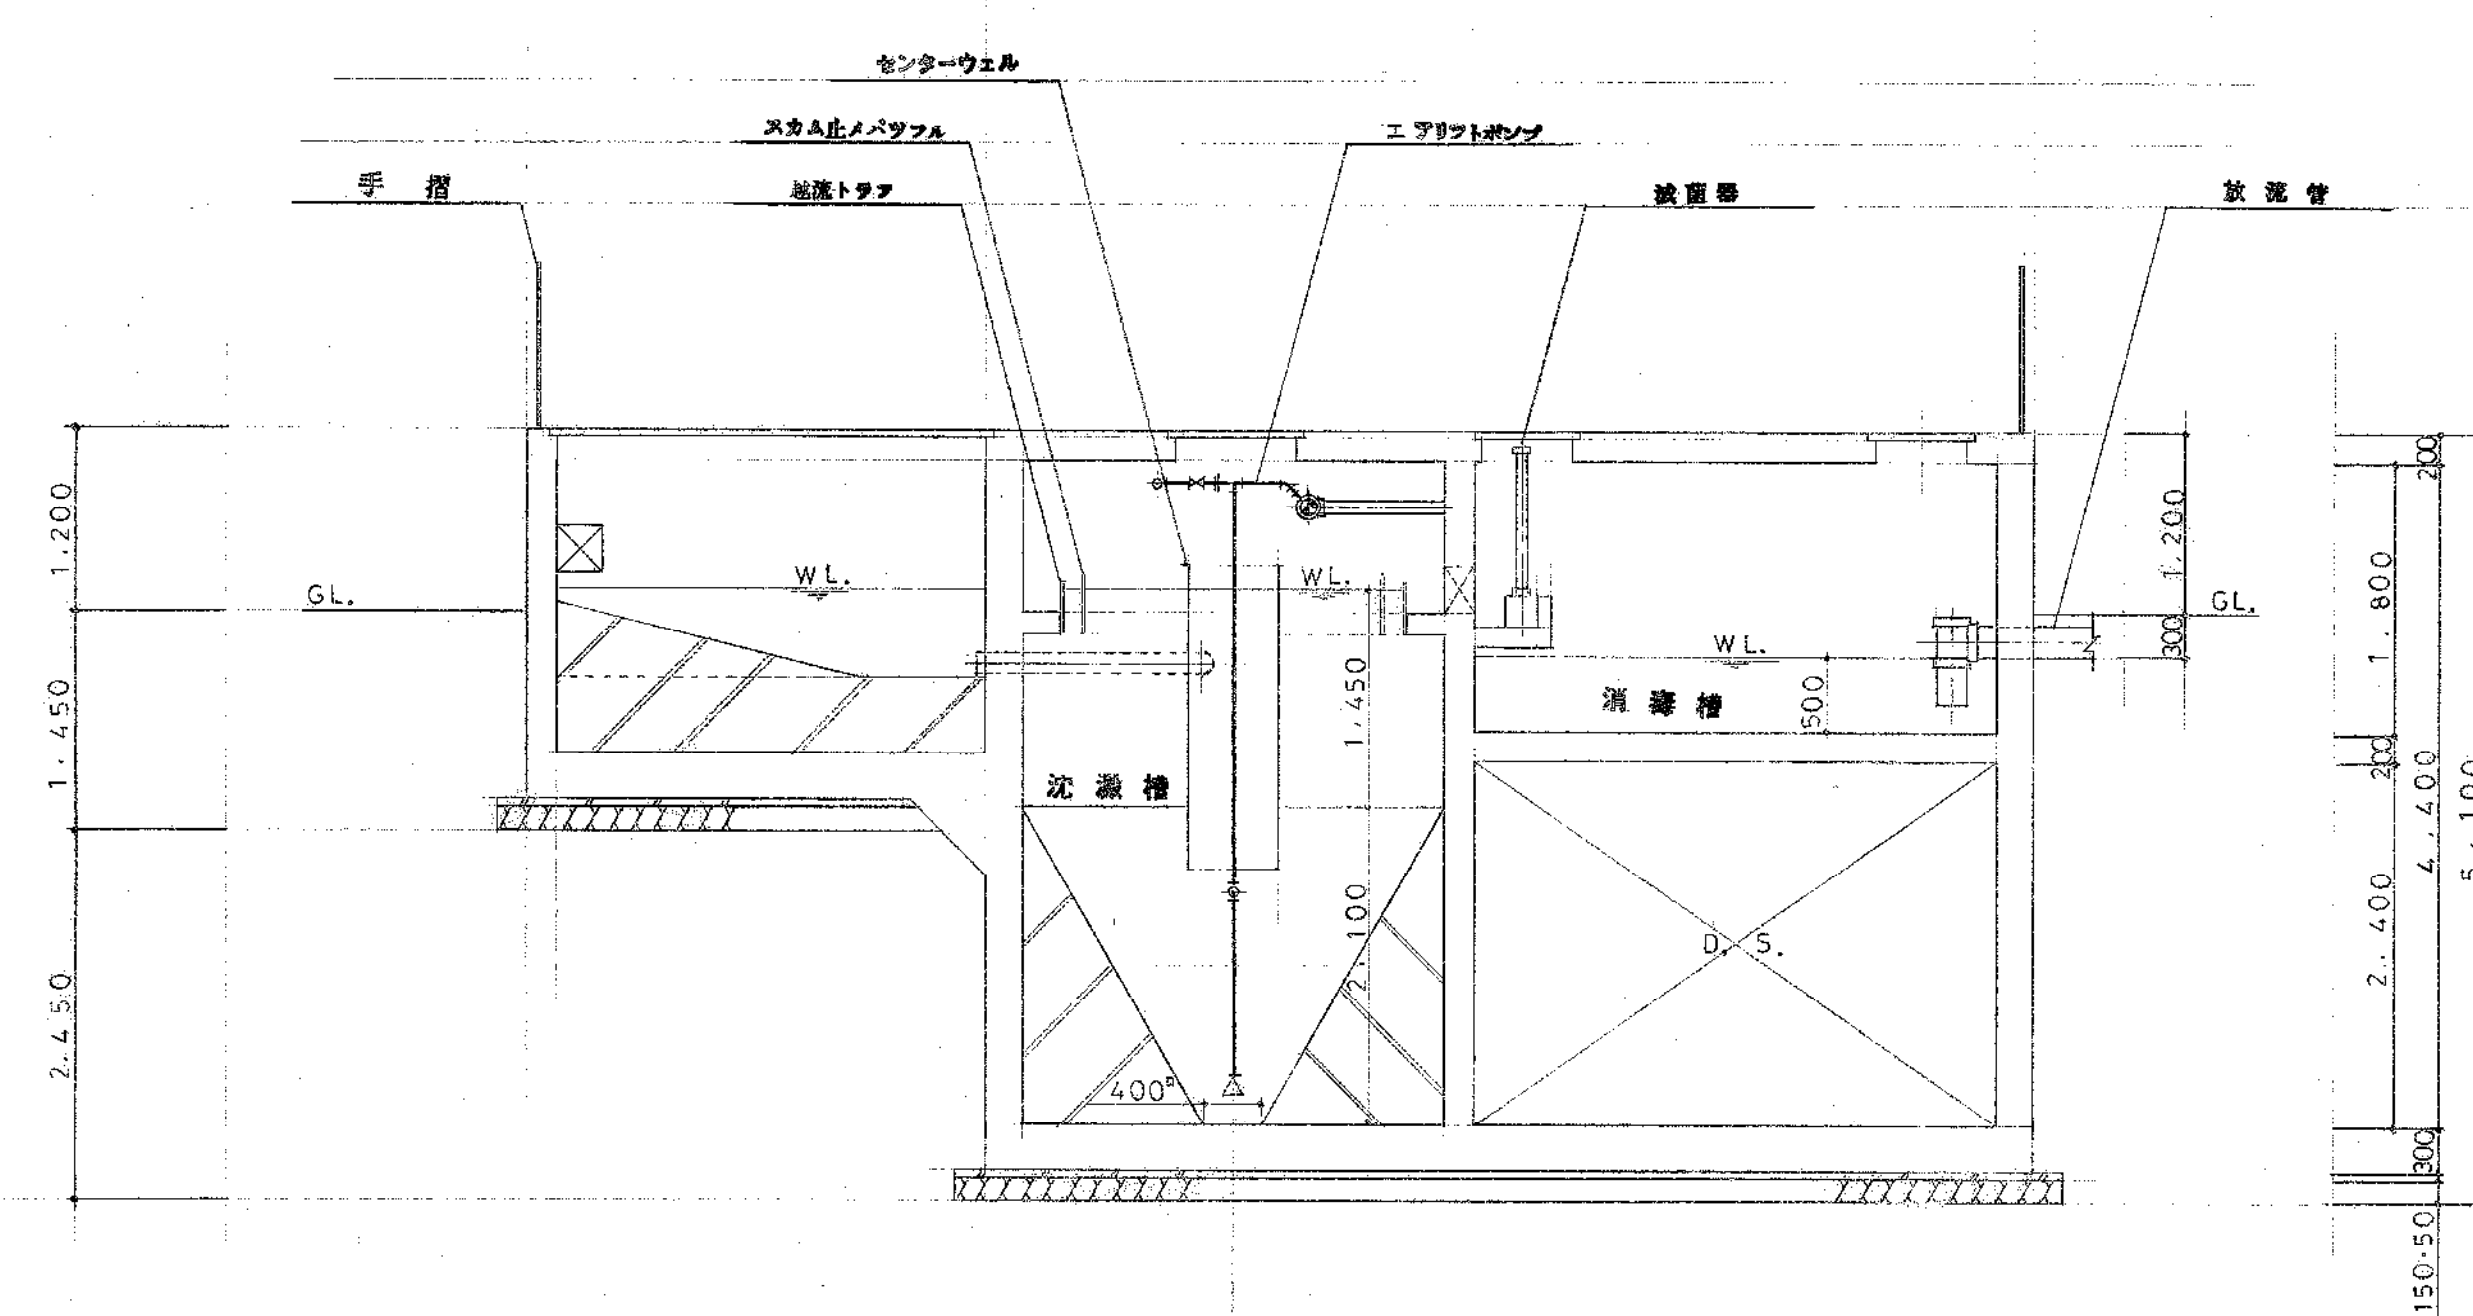

A - A 断面図 1:50

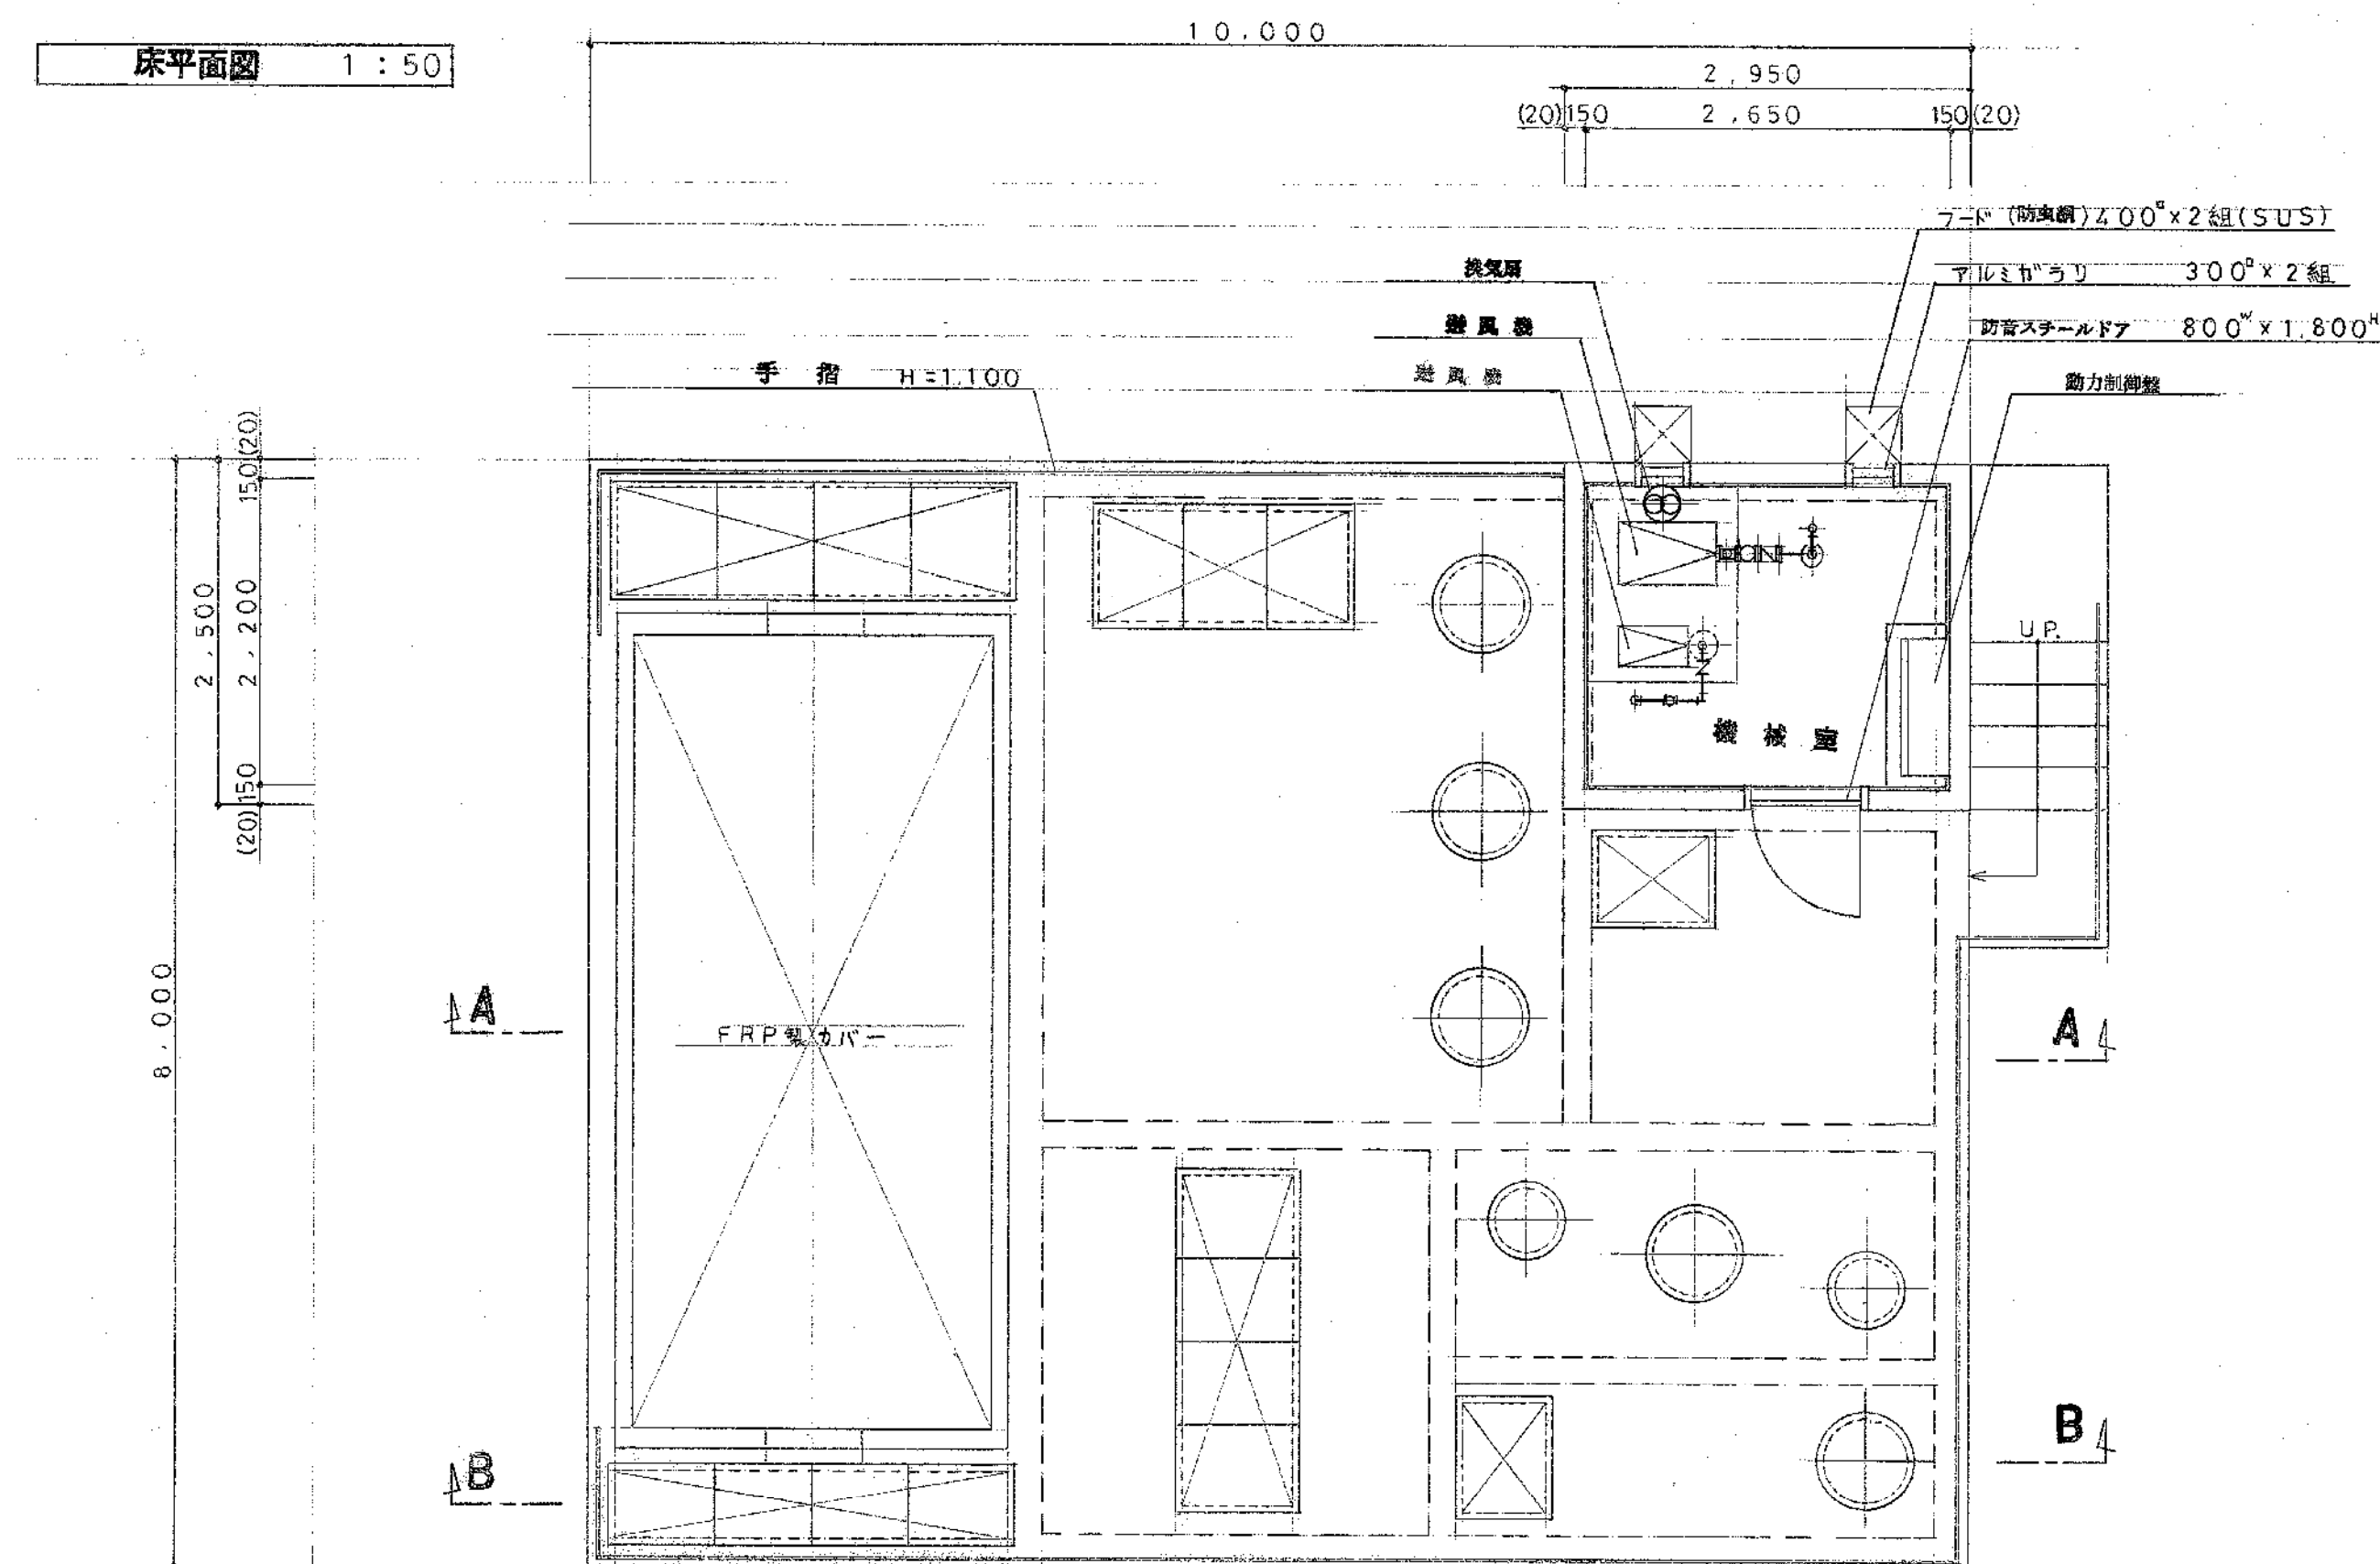

B - B 断面図 1:50